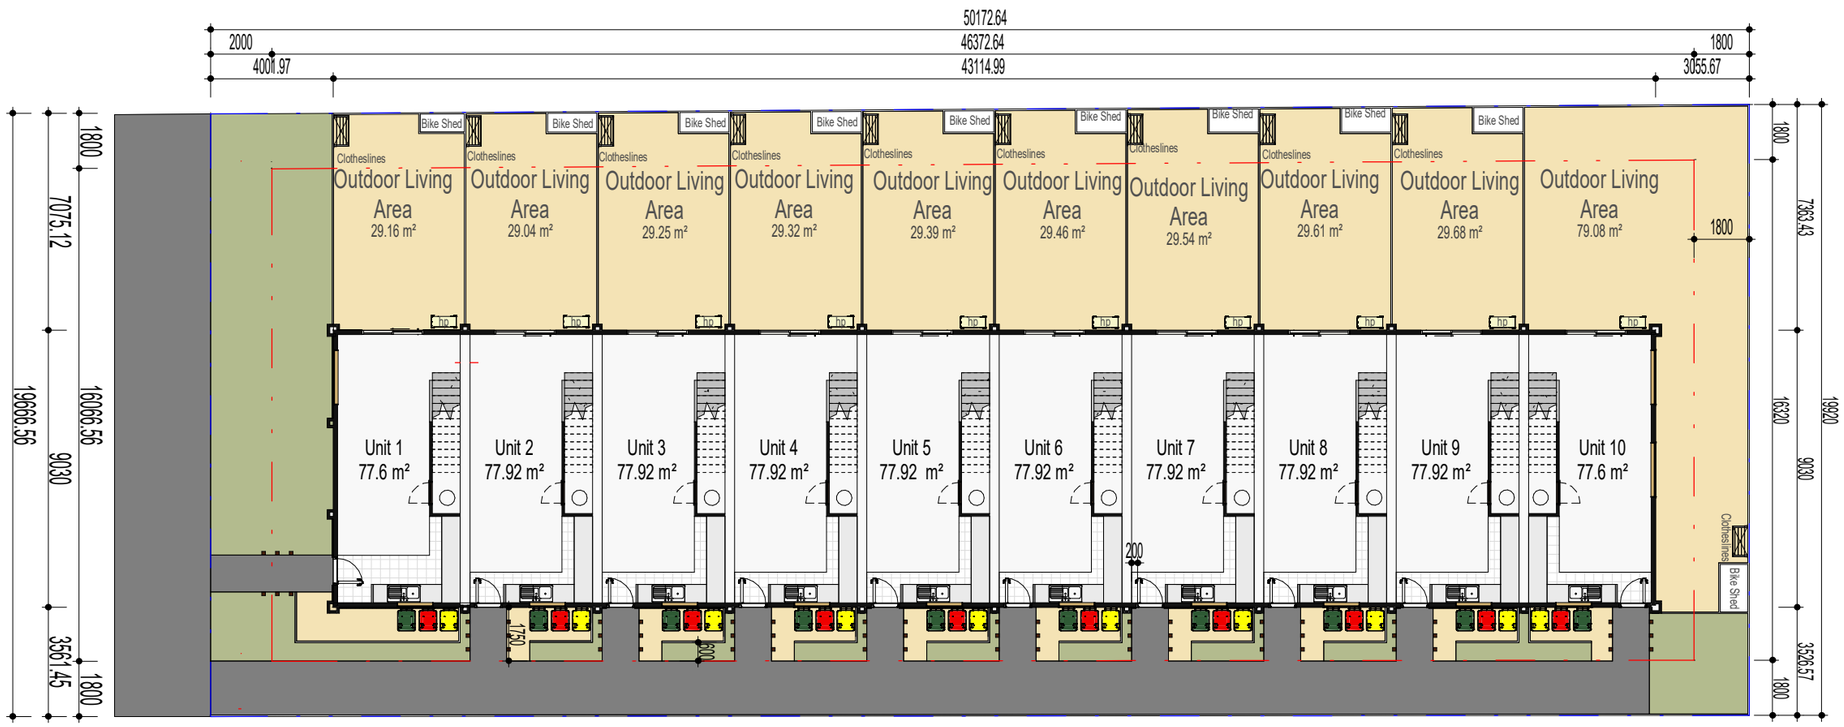

Proposed Ground Floor Plan
Scale 1/1200

ALL DIMENSIONS SHOWN ON DRAWINGS , COUNCIL (PUBLIC) DRAIN POSITIONS AND INVERTS SHALL BE CONFIRMED BY CONTRACTOR PRIOR TO ANY WORKS COMMENCING. NOTIFY URBAN DESIGN NZ LTD SHOULD DIMENSIONS OR POSITIONS VARY TO THAT SHOWN IMMEDIATELY

IF GROUND CONDITIONS ARE QUESTIONABLE AND ARE NOT IN ACCORDANCE WITH NZBC OR NZS 3604 : 2011 REQUIREMENTS STOP WORK AND CONTACT DESIGNER IMMEDIATELY.

ALL CONSTRUCTION SHALL BE IN ACCORDANCE WITH THE NZBC HAND BOOK AND APPROVED DOCUMENTS . NZS 3604 : 2011 AND LOCAL TERRITORIAL AUTHORITY REQUIREMENTS.

FOR WIND BRACING ANDTYPE REFER TO ADJOINING SPECS

SHOULD THERE BE ANY AMBIGUITY ON THE DRAWINGS AND / OR ACCOMPANYING DOCUMENTATION , OR THE MEANING(S) IS(ARE) UNCLEAR OR IF THERE IS APPEARENT CONFLICTING INFORMATION SHOWN IMMEDIATELY NOTIFY URBAN DESIGN NZ LTD BEFORE COMMENCING THE WORK.

ROOF TRUSS AND BRACING IS INDICATIVE ONLY AND SHALL BE DESIGNED AND DETAILED BY APPROVED GANGNAIL TRUSS MANUFACTURER IN ACCORDANCE WITH GANG NAIL NZ LIMITED NZ500 AND NZS 3604 : 2011

LINTELS TO BE 24 MAX MOISTURE CONTENT . TIMBER SIZES AS PER NZS 3604 : 2011

KITCHEN JOINERY MANUFACTURER SHALL TAKE ' ON SITE ' MEASUREMENT PRIOR TO FABRICATION .

FOR KITCHEN LAYOUT AND JOINERY REFER TO KITCHEN MANUFACTURERS DOCUMENTS.

ALL GLASS TO BE AS PER NZS 4223 (PART 3 IN PARTICULAR)

WINDOW MANUFACTURERS SHALL CHECK ON SITE ALL WINDOW OPENING SIZES PRIOR TO FABRICATION .

ALL PLUMBING AND DRAINAGE WORK SHALL BE IN ACCORDANCE WITH NZBC REQUIREMENTS AND APPROVED DOCUMENTS.

VENTILATION TO FOUNDATION WALLS TO COMPLY TO NZS 3604 SECTION 4.8

ALL PROPOSED SED CONCRETE WORK TO BE 25 MPa

WILLIAMS CORPORATION

This Drawing remains the property of Williams Corporation Ltd.
It must not be used, copied or handed to any third partywithout the written permission of Williams Corporation Ltd. The Contractor shall check and verify all dimensions and levels prior to commencing any work. All construction shall be in accordance with NZS 3604, unless specifically Engineered, and in accordance with the current Building Act.

Preliminary - Not For Construction Purposes

Revision Notes :

Revision :	**Cha**
Scale :	**1:200**
Drawn By :	**Cha**
Start Date :	**04/08/2018**
Print Date :	**19/10/2018**

Title : **Site Plan**

Client : **Williams Corporation**

Project : **295 Armagh St 10x 2 Bedroom Town Houses**

Sheet **01**

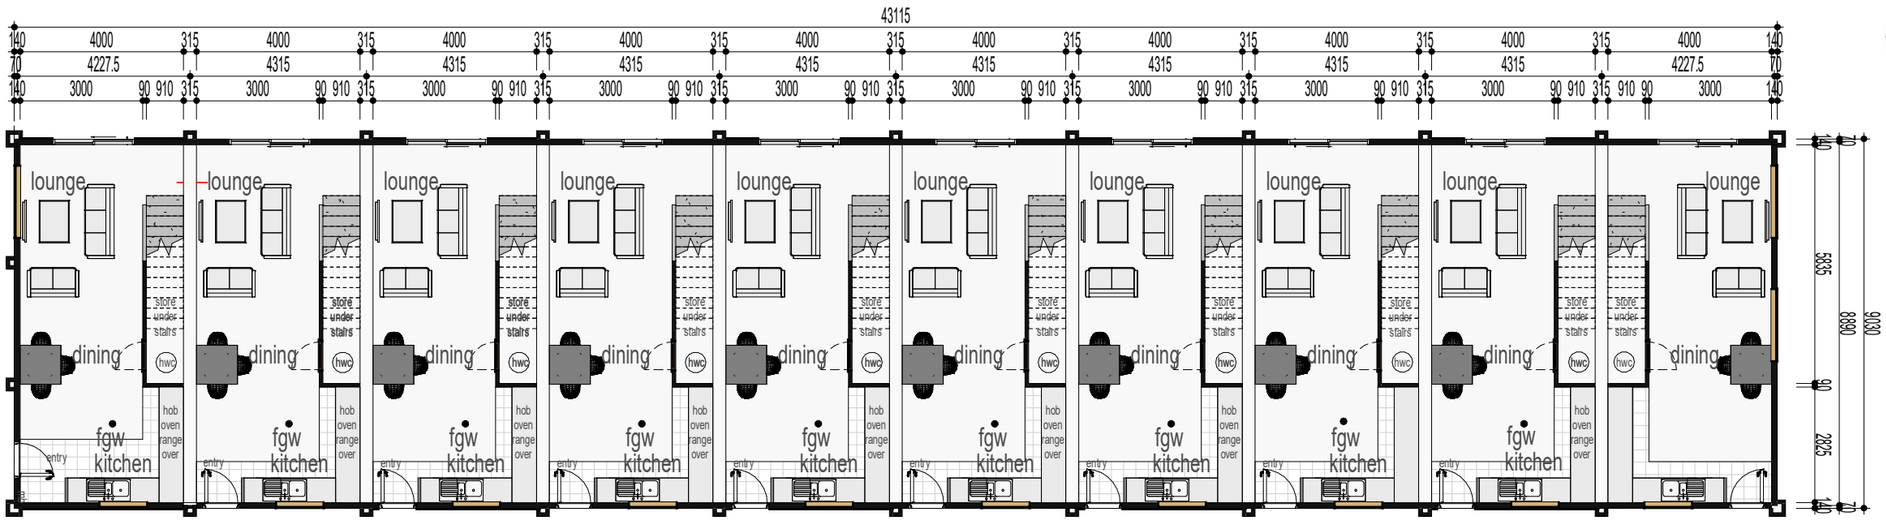

Proposed Ground Floor Plan
Scale 1/150

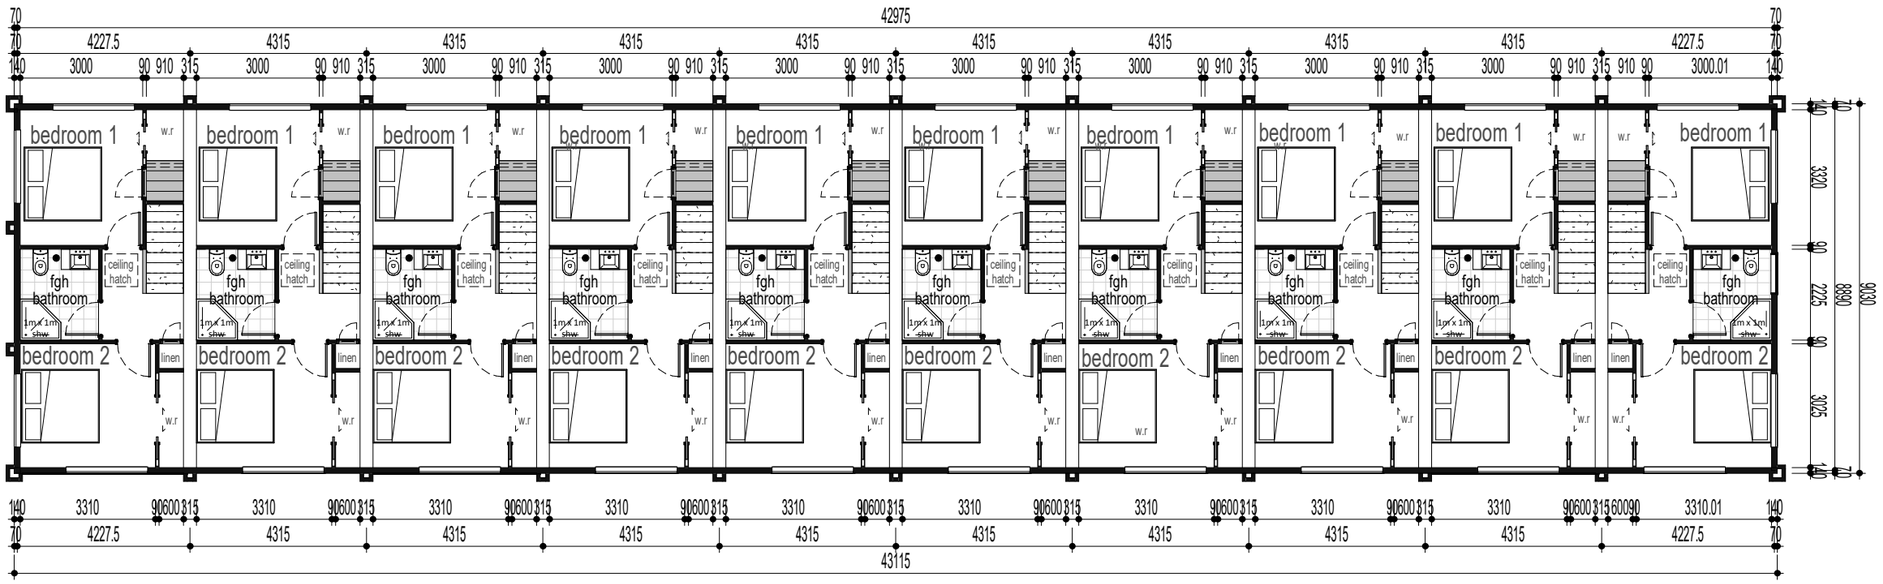

Proposed First Floor Plan
Scale 1/150

ALL DIMENSIONS SHOWN ON DRAWINGS , COUNCIL (PUBLIC) DRAIN POSITIONS AND INVERTS SHALL BE CONFIRMED BY CONTRACTOR PRIOR TO ANY WORKS COMMENCING. NOTIFY URBAN DESIGN NZ LTD SHOULD DIMENSIONS OR POSITIONS VARY TO THAT SHOWN IMMEDIATELY

IF GROUND CONDITIONS ARE QUESTIONABLE AND ARE NOT IN ACCORDANCE WITH NZBC OR NZS 3604 : 2011 REQUIREMENTS STOP WORK AND CONTACT DESIGNER IMMEDIATELY.

ALL CONSTRUCTION SHALL BE IN ACCORDANCE WITH THE NZBC HAND BOOK AND APPROVED DOCUMENTS . NZS 3604 : 2011 AND LOCAL TERRITORIAL AUTHORITY REQUIREMENTS.

FOR WIND BRACING ANDTYPE REFER TO ADJOINING SPECS

SHOULD THERE BE ANY AMBIGUITY ON THE DRAWINGS AND / OR ACCOMPANYING DOCUMENTATION , OR THE MEANING(S) IS(ARE) UNCLEAR OR IF THERE IS APPEARENT CONFLICTING INFORMATION SHOWN IMMEDIATELY NOTIFY URBAN DESIGN NZ LTD BEFORE COMMENCING THE WORK.

ROOF TRUSS AND BRACING IS INDICATIVE ONLY AND SHALL BE DESIGNED AND DETAILED BY APPROVED GANGNAIL TRUSS MANUFACTURER IN ACCORDANCE WITH GANG NAIL NZ LIMITED NZ500 AND NZS 3604 : 2011

LINTELS TO BE 24 MAX MOISTURE CONTENT . TIMBER SIZES AS PER NZS 3604 : 2011

KITCHEN JOINERY MANUFACTURER SHALL TAKE ' ON SITE ' MEASUREMENT PRIOR TO FABRICATION .

FOR KITCHEN LAYOUT AND JOINERY REFER TO KITCHEN MANUFACTURERS DOCUMENTS.

ALL GLASS TO BE AS PER NZS 4223 (PART 3 IN PARTICULAR)

WINDOW MANUFACTURERS SHALL CHECK ON SITE ALL WINDOW OPENING SIZES PRIOR TO FABRICATION .

ALL PLUMBING AND DRAINAGE WORK SHALL BE IN ACCORDANCE WITH NZBC REQUIREMENTS AND APPROVED DOCUMENTS.

VENTILATION TO FOUNDATION WALLS TO COMPLY TO NZS 3604 SECTION 4.8

ALL PROPOSED SED CONCRETE WORK TO BE 25 MPa

WILLIAMS CORPORATION

This Drawing remains the property of Williams Corporation Ltd.
It must not be used, copied or handed to any third partywithout the written permission of Williams Corporation Ltd. The Contractor shall check and verify all dimensions and levels prior to commencing any work. All construction shall be in accordance with NZS 3604, unless specifically Engineered, and in accordance with the current Building Act.

Preliminary - Not For Construction Purposes

Revision Notes :

Revision :	**Cha**
Scale :	**1:150**
Drawn By :	**Cha**
Start Date :	**04/08/2018**
Print Date :	**19/10/2018**

Title : **Ground and First Floor Plans**

Client : **Williams Corporation**

Project : **295 Armagh St 10x 2 Bedroom Town Houses**

Sheet

02

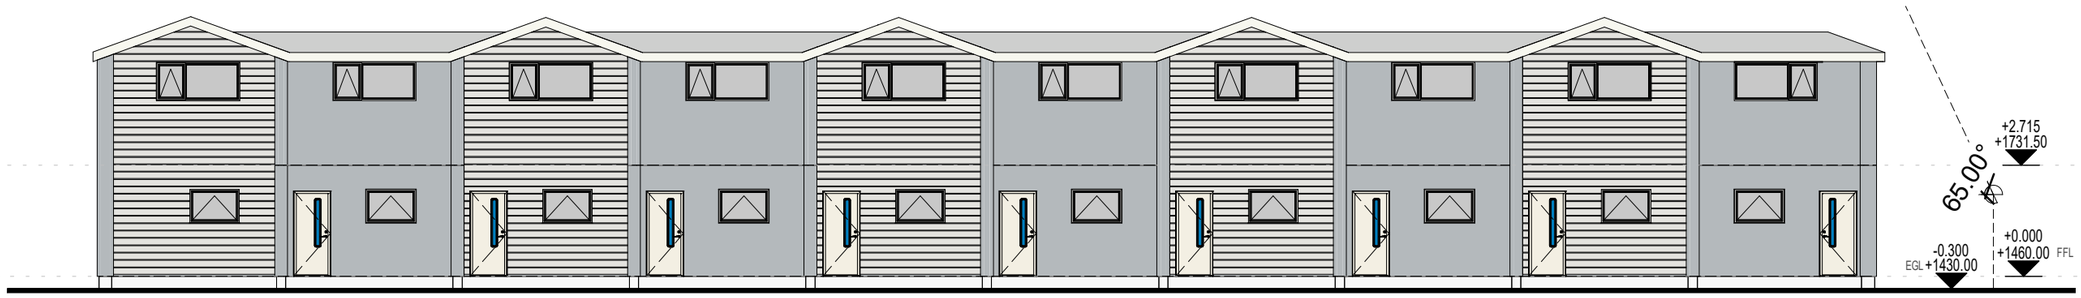

Proposed East Side View
Scale 1 / 150

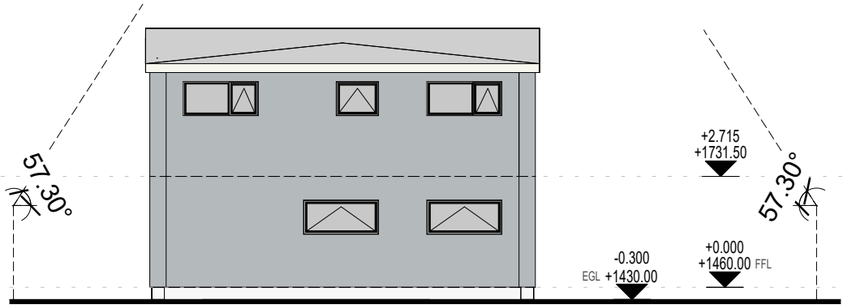

Proposed North Side View
Scale 1 / 150

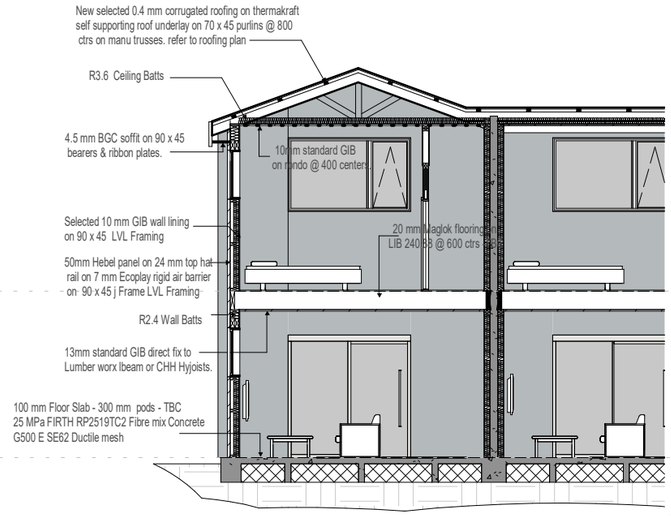

System Detail
Sclae 1/100

Proposed South Side View
Scale 1 / 150

Proposed West Side View
Scale 1 / 150

ALL DIMENSIONS SHOWN ON DRAWINGS , COUNCIL (PUBLIC) DRAIN POSITIONS AND INVERTS SHALL BE CONFIRMED BY CONTRACTOR PRIOR TO ANY WORKS COMMENCING. NOTIFY URBAN DESIGN NZ LTD SHOULD DIMENSIONS OR POSITIONS VARY TO THAT SHOWN IMMEDIATELY

IF GROUND CONDITIONS ARE QUESTIONABLE AND ARE NOT IN ACCORDANCE WITH NZBC OR NZS 3604 : 2011 REQUIREMENTS STOP WORK AND CONTACT DESIGNER IMMEDIATELY.

ALL CONSTRUCTION SHALL BE IN ACCORDANCE WITH THE NZBC HAND BOOK AND APPROVED DOCUMENTS . NZS 3604 : 2011 AND LOCAL TERRITORIAL AUTHORITY REQUIREMENTS.

FOR WIND BRACING ANDTYPE REFER TO ADJOINING SPECS

SHOULD THERE BE ANY AMBIGUITY ON THE DRAWINGS AND / OR ACCOMPANYING DOCUMENTATION , OR THE MEANING(S) IS(ARE) UNCLEAR OR IF THERE IS APPEARENT CONFLICTING INFORMATION SHOWN IMMEDIATELY NOTIFY URBAN DESIGN NZ LTD BEFORE COMMENCING THE WORK.

ROOF TRUSS AND BRACING IS INDICATIVE ONLY AND SHALL BE DESIGNED AND DETAILED BY APPROVED GANGNAIL TRUSS MANUFACTURER IN ACCORDANCE WITH GANG NAIL NZ LIMITED NZ500 AND NZS 3604 : 2011

LINTELS TO BE 24 MAX MOISTURE CONTENT . TIMBER SIZES AS PER NZS 3604 : 2011

KITCHEN JOINERY MANUFACTURER SHALL TAKE ' ON SITE ' MEASUREMENT PRIOR TO FABRICATION .

FOR KITCHEN LAYOUT AND JOINERY REFER TO KITCHEN MANUFACTURERS DOCUMENTS.

ALL GLASS TO BE AS PER NZS 4223 (PART 3 IN PARTICULAR)

WINDOW MANUFACTURERS SHALL CHECK ON SITE ALL WINDOW OPENING SIZES PRIOR TO FABRICATION .

ALL PLUMBING AND DRAINAGE WORK SHALL BE IN ACCORDANCE WITH NZBC REQUIREMENTS AND APPROVED DOCUMENTS.

VENTILATION TO FOUNDATION WALLS TO COMPLY TO NZS 3604 SECTION 4.8

ALL PROPOSED SED CONCRETE WORK TO BE 25 MPa

WILLIAMS CORPORATION

This Drawing remains the property of Williams Corporation Ltd.
It must not be used, copied or handed to any third partywithout the written permission of Williams Corporation Ltd. The Contractor shall check and verify all dimensions and levels prior to commencing any work. All construction shall be in accordance with NZS 3604, unless specifically Engineered, and in accordance with the current Building Act.

Preliminary - Not For Construction Purposes

Revision Notes :

Revision :	**Cha**	Title :	**Elevations**
Scale :	**As Indicated**		
Drawn By :	**Cha**	Client :	**Williams Corporation**
Start Date :	**04/08/2018**	Project :	**295 Armagh St 10x 2 Bedroom Town Houses**
Print Date :	**19/10/2018**	Sheet	**08**

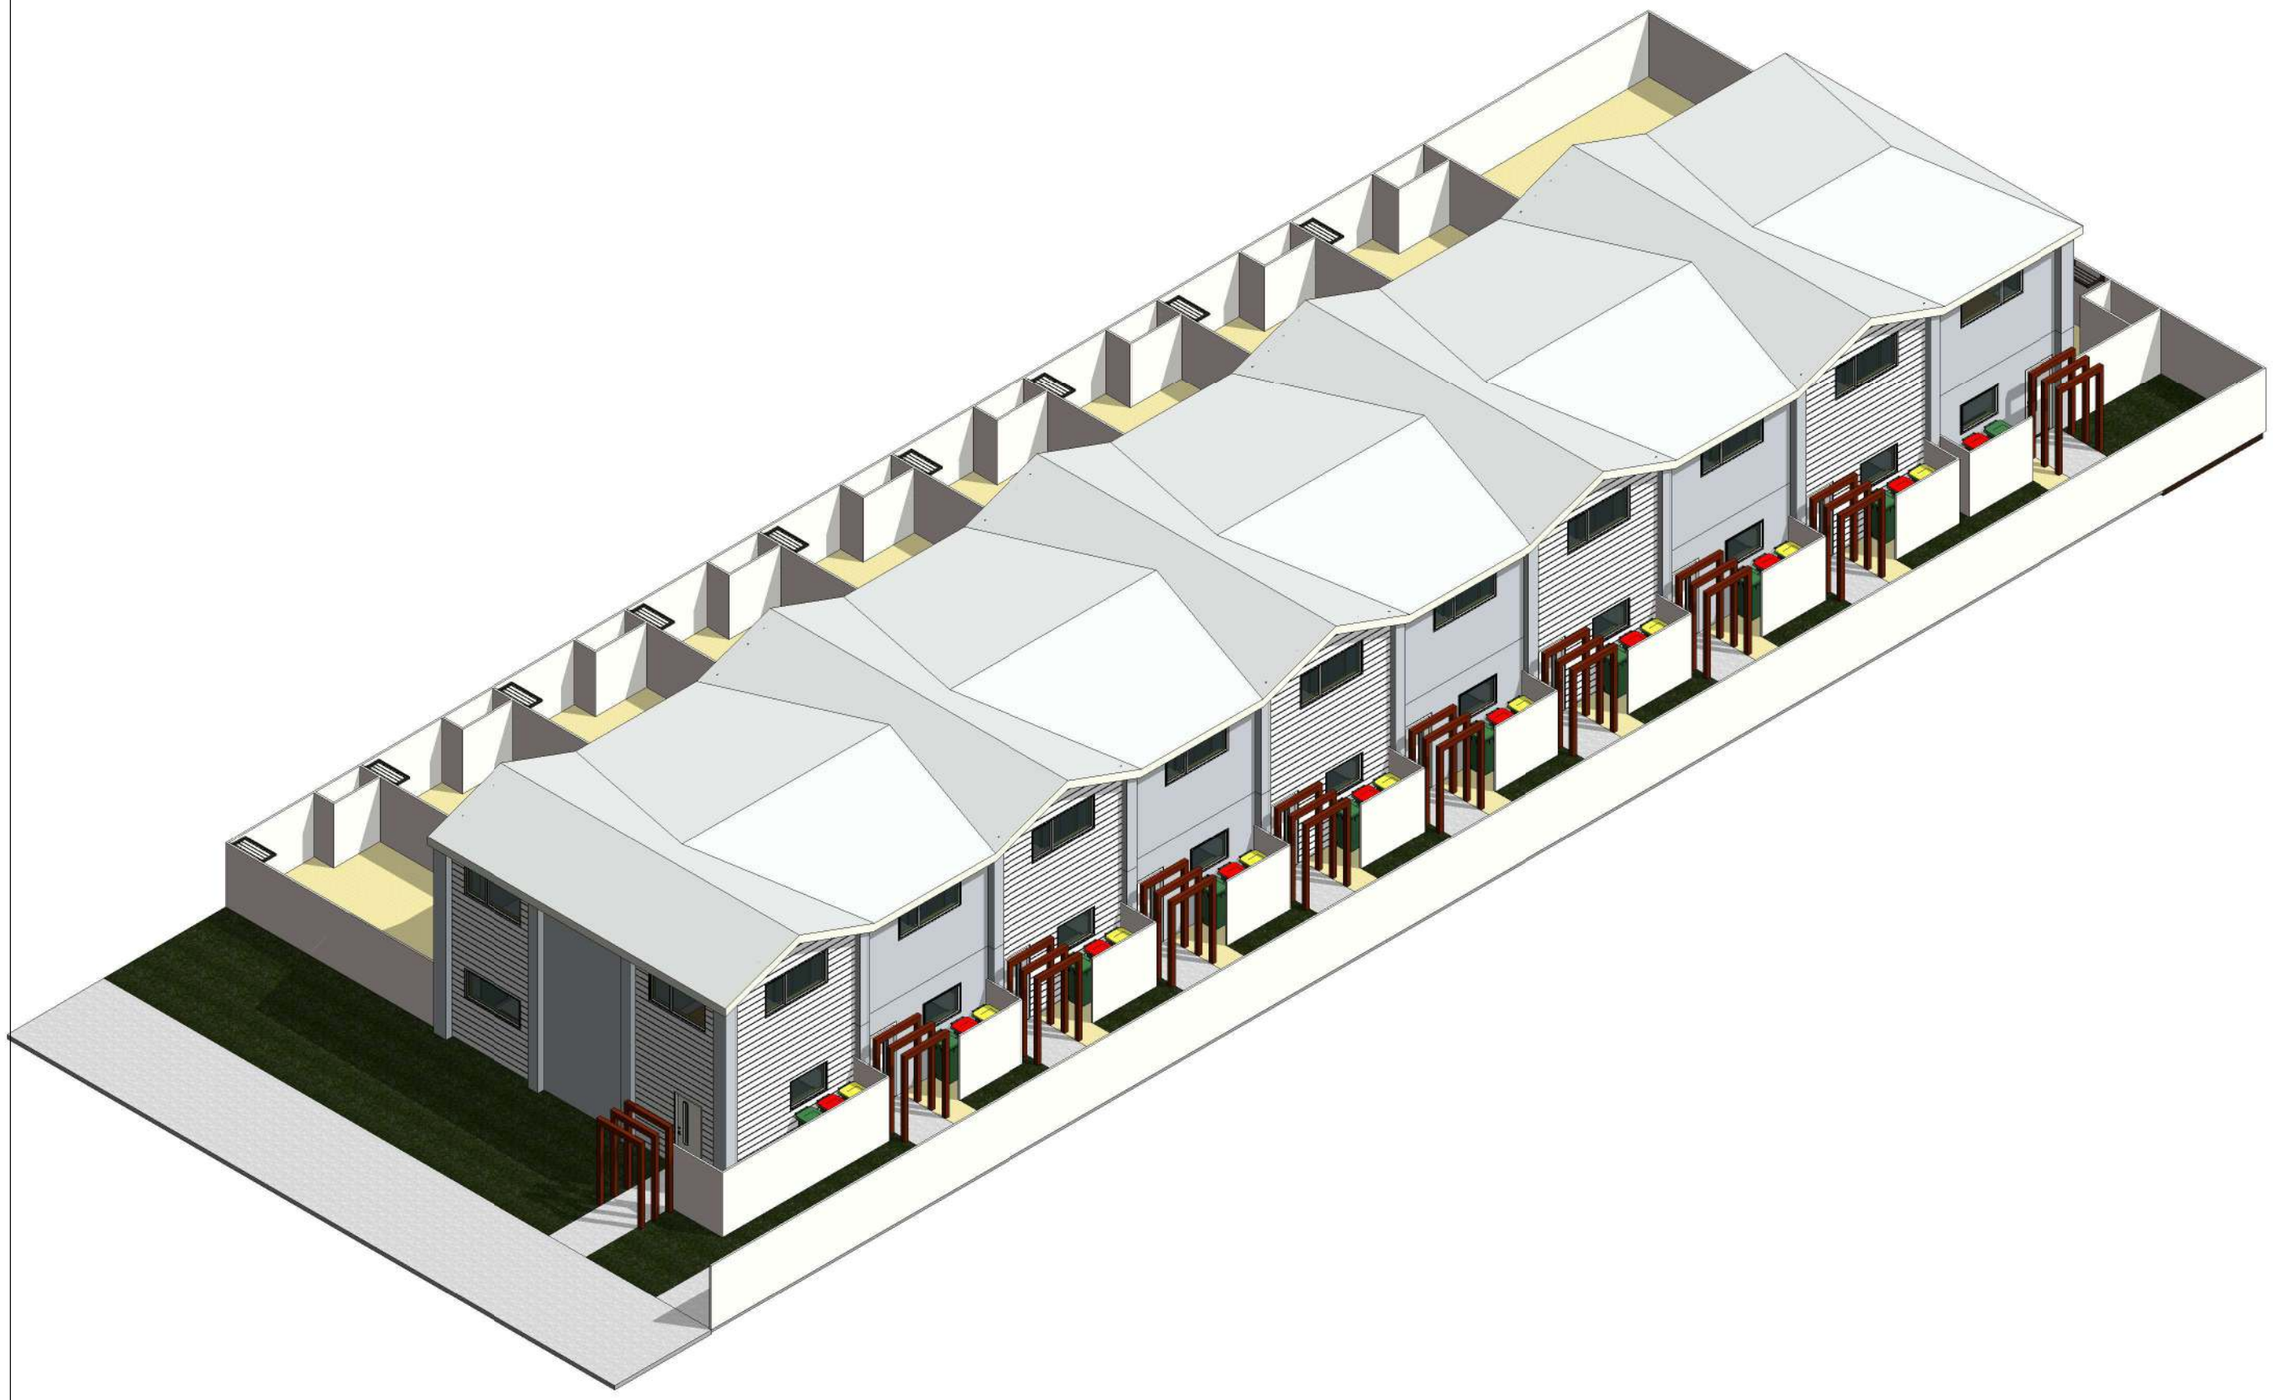

ALL DIMENSIONS SHOWN ON DRAWINGS , COUNCIL (PUBLIC) DRAIN POSITIONS AND INVERTS SHALL BE CONFIRMED BY CONTRACTOR PRIOR TO ANY WORKS COMMENCING. NOTIFY URBAN DESIGN NZ LTD SHOULD DIMENSIONS OR POSITIONS VARY TO THAT SHOWN IMMEDIATELY

IF GROUND CONDITIONS ARE QUESTIONABLE AND ARE NOT IN ACCORDANCE WITH NZBC OR NZS 3604 : 2011 REQUIREMENTS STOP WORK AND CONTACT DESIGNER IMMEDIATELY.

ALL CONSTRUCTION SHALL BE IN ACCORDANCE WITH THE NZBC HAND BOOK AND APPROVED DOCUMENTS . NZS 3604 : 2011 AND LOCAL TERRITORIAL AUTHORITY REQUIREMENTS.

FOR WIND BRACING ANDTYPE REFER TO ADJOINING SPECS

SHOULD THERE BE ANY AMBIGUITY ON THE DRAWINGS AND / OR ACCOMPANYING DOCUMENTATION , OR THE MEANING(S) IS(ARE) UNCLEAR OR IF THERE IS APPEARENT CONFLICTING INFORMATION SHOWN IMMEDIATELY NOTIFY URBAN DESIGN NZ LTD BEFORE COMMENCING THE WORK.

ROOF TRUSS AND BRACING IS INDICATIVE ONLY AND SHALL BE DESIGNED AND DETAILED BY APPROVED GANGNAIL TRUSS MANUFACTURER IN ACCORDANCE WITH GANG NAIL NZ LIMITED NZ500 AND NZS 3604 : 2011

LINTELS TO BE 24 MAX MOISTURE CONTENT . TIMBER SIZES AS PER NZS 3604 : 2011

KITCHEN JOINERY MANUFACTURER SHALL TAKE ' ON SITE ' MEASUREMENT PRIOR TO FABRICATION .

FOR KITCHEN LAYOUT AND JOINERY REFER TO KITCHEN MANUFACTURERS DOCUMENTS.

ALL GLASS TO BE AS PER NZS 4223 (PART 3 IN PARTICULAR)

WINDOW MANUFACTURERS SHALL CHECK ON SITE ALL WINDOW OPENING SIZES PRIOR TO FABRICATION .

ALL PLUMBING AND DRAINAGE WORK SHALL BE IN ACCORDANCE WITH NZBC REQUIREMENTS AND APPROVED DOCUMENTS.

VENTILATION TO FOUNDATION WALLS TO COMPLY TO NZS 3604 SECTION 4.8

ALL PROPOSED SED CONCRETE WORK TO BE 25 MPa

WILLIAMS CORPORATION

This Drawing remains the property of Williams Corporation Ltd.
It must not be used, copied or handed to any third partywithout the written permission of Williams Corporation Ltd. The Contractor shall check and verify all dimensions and levels prior to commencing any work. All construction shall be in accordance with NZS 3604, unless specifically Engineered, and in accordance with the current Building Act.

Preliminary - Not For Construction Purposes

Revision Notes :

Revision : **Cha**	Title : **Axonometric View Front-Right**
Scale :	
Drawn By : **Cha**	Client : **Williams Corporation**
Start Date : **04/08/2018**	Project : **295 Armagh St 10x 2 Bedroom Town Houses**
Print Date : **19/10/2018**	

Sheet

04

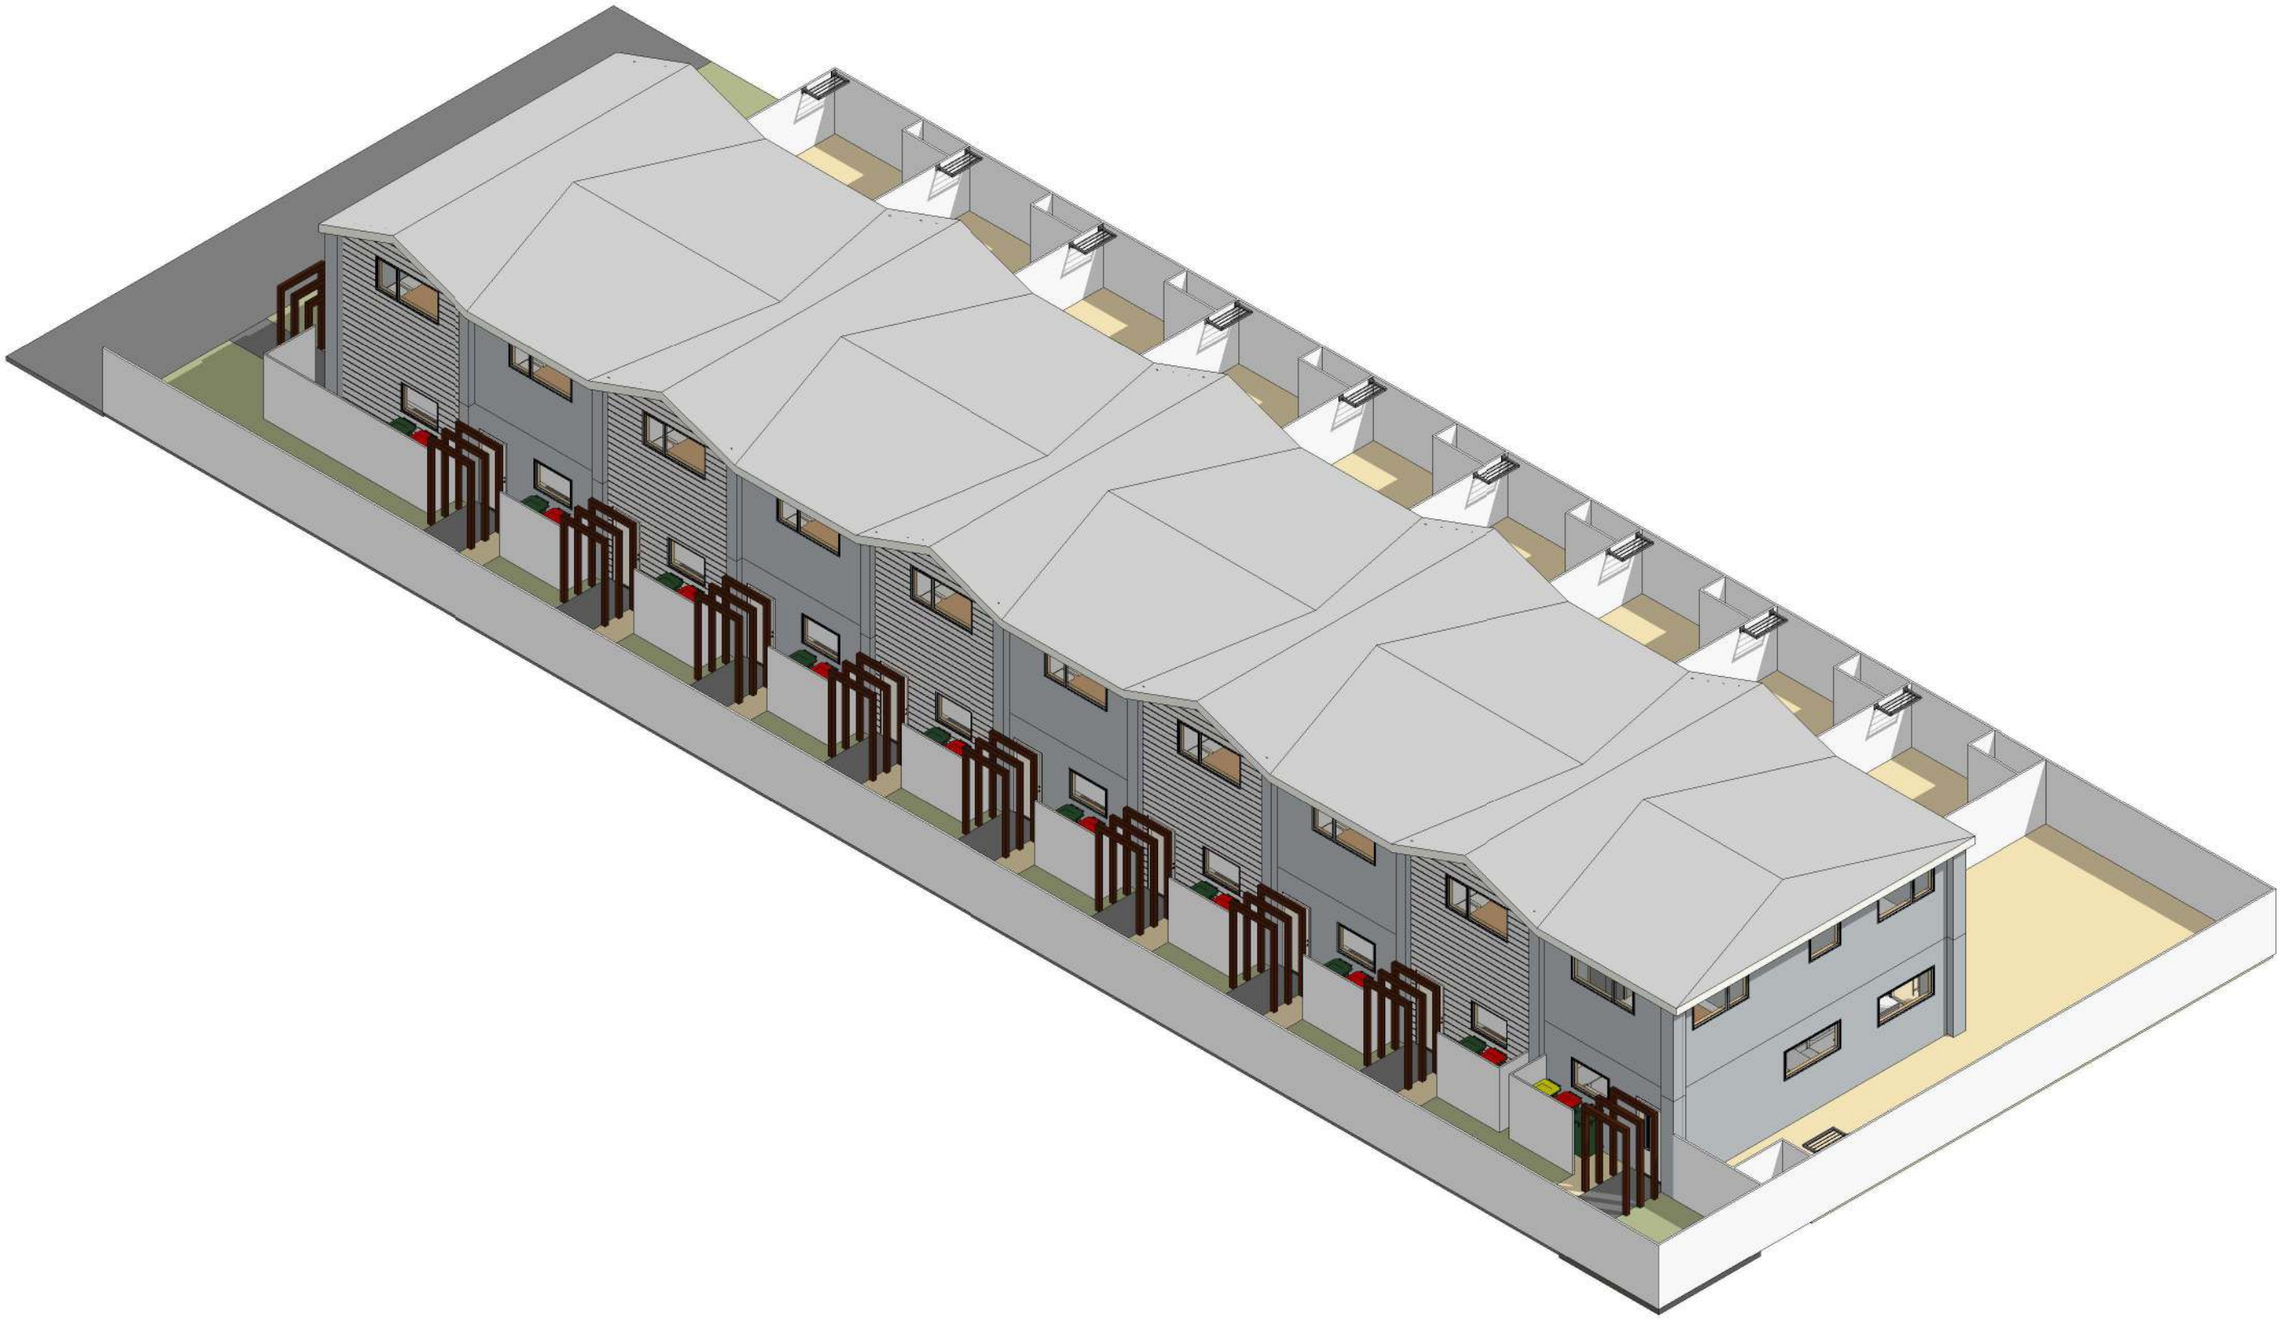

ALL DIMENSIONS SHOWN ON DRAWINGS , COUNCIL (PUBLIC) DRAIN POSITIONS AND INVERTS SHALL BE CONFIRMED BY CONTRACTOR PRIOR TO ANY WORKS COMMENCING. NOTIFY URBAN DESIGN NZ LTD SHOULD DIMENSIONS OR POSITIONS VARY TO THAT SHOWN IMMEDIATELY

IF GROUND CONDITIONS ARE QUESTIONABLE AND ARE NOT IN ACCORDANCE WITH NZBC OR NZS 3604 : 2011 REQUIREMENTS STOP WORK AND CONTACT DESIGNER IMMEDIATELY.

ALL CONSTRUCTION SHALL BE IN ACCORDANCE WITH THE NZBC HAND BOOK AND APPROVED DOCUMENTS . NZS 3604 : 2011 AND LOCAL TERRITORIAL AUTHORITY REQUIREMENTS.

FOR WIND BRACING ANDTYPE REFER TO ADJOINING SPECS

SHOULD THERE BE ANY AMBIGUITY ON THE DRAWINGS AND / OR ACCOMPANYING DOCUMENTATION , OR THE MEANING(S) IS(ARE) UNCLEAR OR IF THERE IS APPEARENT CONFLICTING INFORMATION SHOWN IMMEDIATELY NOTIFY URBAN DESIGN NZ LTD BEFORE COMMENCING THE WORK.

ROOF TRUSS AND BRACING IS INDICATIVE ONLY AND SHALL BE DESIGNED AND DETAILED BY APPROVED GANGNAIL TRUSS MANUFACTURER IN ACCORDANCE WITH GANG NAIL NZ LIMITED NZ500 AND NZS 3604 : 2011

LINTELS TO BE 24 MAX MOISTURE CONTENT . TIMBER SIZES AS PER NZS 3604 : 2011

KITCHEN JOINERY MANUFACTURER SHALL TAKE ' ON SITE ' MEASUREMENT PRIOR TO FABRICATION .

FOR KITCHEN LAYOUT AND JOINERY REFER TO KITCHEN MANUFACTURERS DOCUMENTS.

ALL GLASS TO BE AS PER NZS 4223 (PART 3 IN PARTICULAR)

WINDOW MANUFACTURERS SHALL CHECK ON SITE ALL WINDOW OPENING SIZES PRIOR TO FABRICATION .

ALL PLUMBING AND DRAINAGE WORK SHALL BE IN ACCORDANCE WITH NZBC REQUIREMENTS AND APPROVED DOCUMENTS.

VENTILATION TO FOUNDATION WALLS TO COMPLY TO NZS 3604 SECTION 4.8

ALL PROPOSED SED CONCRETE WORK TO BE 25 MPa

WILLIAMS CORPORATION

This Drawing remains the property of Williams Corporation Ltd.
It must not be used, copied or handed to any third partywithout the written permission of Williams Corporation Ltd. The Contractor shall check and verify all dimensions and levels prior to commencing any work. All construction shall be in accordance with NZS 3604, unless specifically Engineered, and in accordance with the current Building Act.

Preliminary - Not For Construction Purposes

Revision Notes :

Revision :	**Cha**	Title :	**Axonometric View Right-Back**
Scale :		Client :	**Williams Corporation**
Drawn By :	**Cha**	Project :	**295 Armagh St 10x 2 Bedroom Town Houses**
Start Date :	**04/08/2018**	Sheet	05
Print Date :	**19/10/2018**		

ALL DIMENSIONS SHOWN ON DRAWINGS , COUNCIL (PUBLIC) DRAIN POSITIONS AND INVERTS SHALL BE CONFIRMED BY CONTRACTOR PRIOR TO ANY WORKS COMMENCING. NOTIFY URBAN DESIGN NZ LTD SHOULD DIMENSIONS OR POSITIONS VARY TO THAT SHOWN IMMEDIATELY

IF GROUND CONDITIONS ARE QUESTIONABLE AND ARE NOT IN ACCORDANCE WITH NZBC OR NZS 3604 : 2011 REQUIREMENTS STOP WORK AND CONTACT DESIGNER IMMEDIATELY.

ALL CONSTRUCTION SHALL BE IN ACCORDANCE WITH THE NZBC HAND BOOK AND APPROVED DOCUMENTS . NZS 3604 : 2011 AND LOCAL TERRITORIAL AUTHORITY REQUIREMENTS.

FOR WIND BRACING ANDTYPE REFER TO ADJOINING SPECS

SHOULD THERE BE ANY AMBIGUITY ON THE DRAWINGS AND / OR ACCOMPANYING DOCUMENTATION , OR THE MEANING(S) IS(ARE) UNCLEAR OR IF THERE IS APPEARENT CONFLICTING INFORMATION SHOWN IMMEDIATELY NOTIFY URBAN DESIGN NZ LTD BEFORE COMMENCING THE WORK.

ROOF TRUSS AND BRACING IS INDICATIVE ONLY AND SHALL BE DESIGNED AND DETAILED BY APPROVED GANGNAIL TRUSS MANUFACTURER IN ACCORDANCE WITH GANG NAIL NZ LIMITED NZ500 AND NZS 3604 : 2011

LINTELS TO BE 24 MAX MOISTURE CONTENT . TIMBER SIZES AS PER NZS 3604 : 2011

KITCHEN JOINERY MANUFACTURER SHALL TAKE ' ON SITE ' MEASUREMENT PRIOR TO FABRICATION .

FOR KITCHEN LAYOUT AND JOINERY REFER TO KITCHEN MANUFACTURERS DOCUMENTS.

ALL GLASS TO BE AS PER NZS 4223 (PART 3 IN PARTICULAR)

WINDOW MANUFACTURERS SHALL CHECK ON SITE ALL WINDOW OPENING SIZES PRIOR TO FABRICATION .

ALL PLUMBING AND DRAINAGE WORK SHALL BE IN ACCORDANCE WITH NZBC REQUIREMENTS AND APPROVED DOCUMENTS.

VENTILATION TO FOUNDATION WALLS TO COMPLY TO NZS 3604 SECTION 4.8

ALL PROPOSED SED CONCRETE WORK TO BE 25 MPa

WILLIAMS CORPORATION

This Drawing remains the property of Williams Corporation Ltd.
It must not be used, copied or handed to any third partywithout the written permission of Williams Corporation Ltd. The Contractor shall check and verify all dimensions and levels prior to commencing any work. All construction shall be in accordance with NZS 3604, unless specifically Engineered, and in accordance with the current Building Act.

Preliminary - Not For Construction Purposes

Revision Notes :

Revision :	**Cha**
Scale :	
Drawn By :	**Cha**
Start Date :	**04/08/2018**
Print Date :	**19/10/2018**

Title : **Axonometric View Back-Left**

Client : **Williams Corporation**

Project : **295 Armagh St 10x 2 Bedroom Town Houses**

Sheet

ALL DIMENSIONS SHOWN ON DRAWINGS , COUNCIL (PUBLIC) DRAIN POSITIONS AND INVERTS SHALL BE CONFIRMED BY CONTRACTOR PRIOR TO ANY WORKS COMMENCING. NOTIFY URBAN DESIGN NZ LTD SHOULD DIMENSIONS OR POSITIONS VARY TO THAT SHOWN IMMEDIATELY

IF GROUND CONDITIONS ARE QUESTIONABLE AND ARE NOT IN ACCORDANCE WITH NZBC OR NZS 3604 : 2011 REQUIREMENTS STOP WORK AND CONTACT DESIGNER IMMEDIATELY.

ALL CONSTRUCTION SHALL BE IN ACCORDANCE WITH THE NZBC HAND BOOK AND APPROVED DOCUMENTS . NZS 3604 : 2011 AND LOCAL TERRITORIAL AUTHORITY REQUIREMENTS.

FOR WIND BRACING ANDTYPE REFER TO ADJOINING SPECS

SHOULD THERE BE ANY AMBIGUITY ON THE DRAWINGS AND / OR ACCOMPANYING DOCUMENTATION , OR THE MEANING(S) IS(ARE) UNCLEAR OR IF THERE IS APPEARENT CONFLICTING INFORMATION SHOWN IMMEDIATELY NOTIFY URBAN DESIGN NZ LTD BEFORE COMMENCING THE WORK.

ROOF TRUSS AND BRACING IS INDICATIVE ONLY AND SHALL BE DESIGNED AND DETAILED BY APPROVED GANGNAIL TRUSS MANUFACTURER IN ACCORDANCE WITH GANG NAIL NZ LIMITED NZ500 AND NZS 3604 : 2011

LINTELS TO BE 24 MAX MOISTURE CONTENT . TIMBER SIZES AS PER NZS 3604 : 2011

KITCHEN JOINERY MANUFACTURER SHALL TAKE ' ON SITE ' MEASUREMENT PRIOR TO FABRICATION .

FOR KITCHEN LAYOUT AND JOINERY REFER TO KITCHEN MANUFACTURERS DOCUMENTS.

ALL GLASS TO BE AS PER NZS 4223 (PART 3 IN PARTICULAR)

WINDOW MANUFACTURERS SHALL CHECK ON SITE ALL WINDOW OPENING SIZES PRIOR TO FABRICATION .

ALL PLUMBING AND DRAINAGE WORK SHALL BE IN ACCORDANCE WITH NZBC REQUIREMENTS AND APPROVED DOCUMENTS.

VENTILATION TO FOUNDATION WALLS TO COMPLY TO NZS 3604 SECTION 4.8

ALL PROPOSED SED CONCRETE WORK TO BE 25 MPa

WILLIAMS CORPORATION

This Drawing remains the property of Williams Corporation Ltd.
It must not be used, copied or handed to any third partywithout the written permission of Williams Corporation Ltd. The Contractor shall check and verify all dimensions and levels prior to commencing any work. All construction shall be in accordance with NZS 3604, unless specifically Engineered, and in accordance with the current Building Act.

Preliminary - Not For Construction Purposes

Revision Notes :

Revision :	**Cha**
Scale :	
Drawn By :	**Cha**
Start Date :	**04/08/2018**
Print Date :	**19/10/2018**

Title : **Axonometric View Left-Front**

Client : **Williams Corporation**

Project : **295 Armagh St 10x 2 Bedroom Town Houses**

Sheet

07